



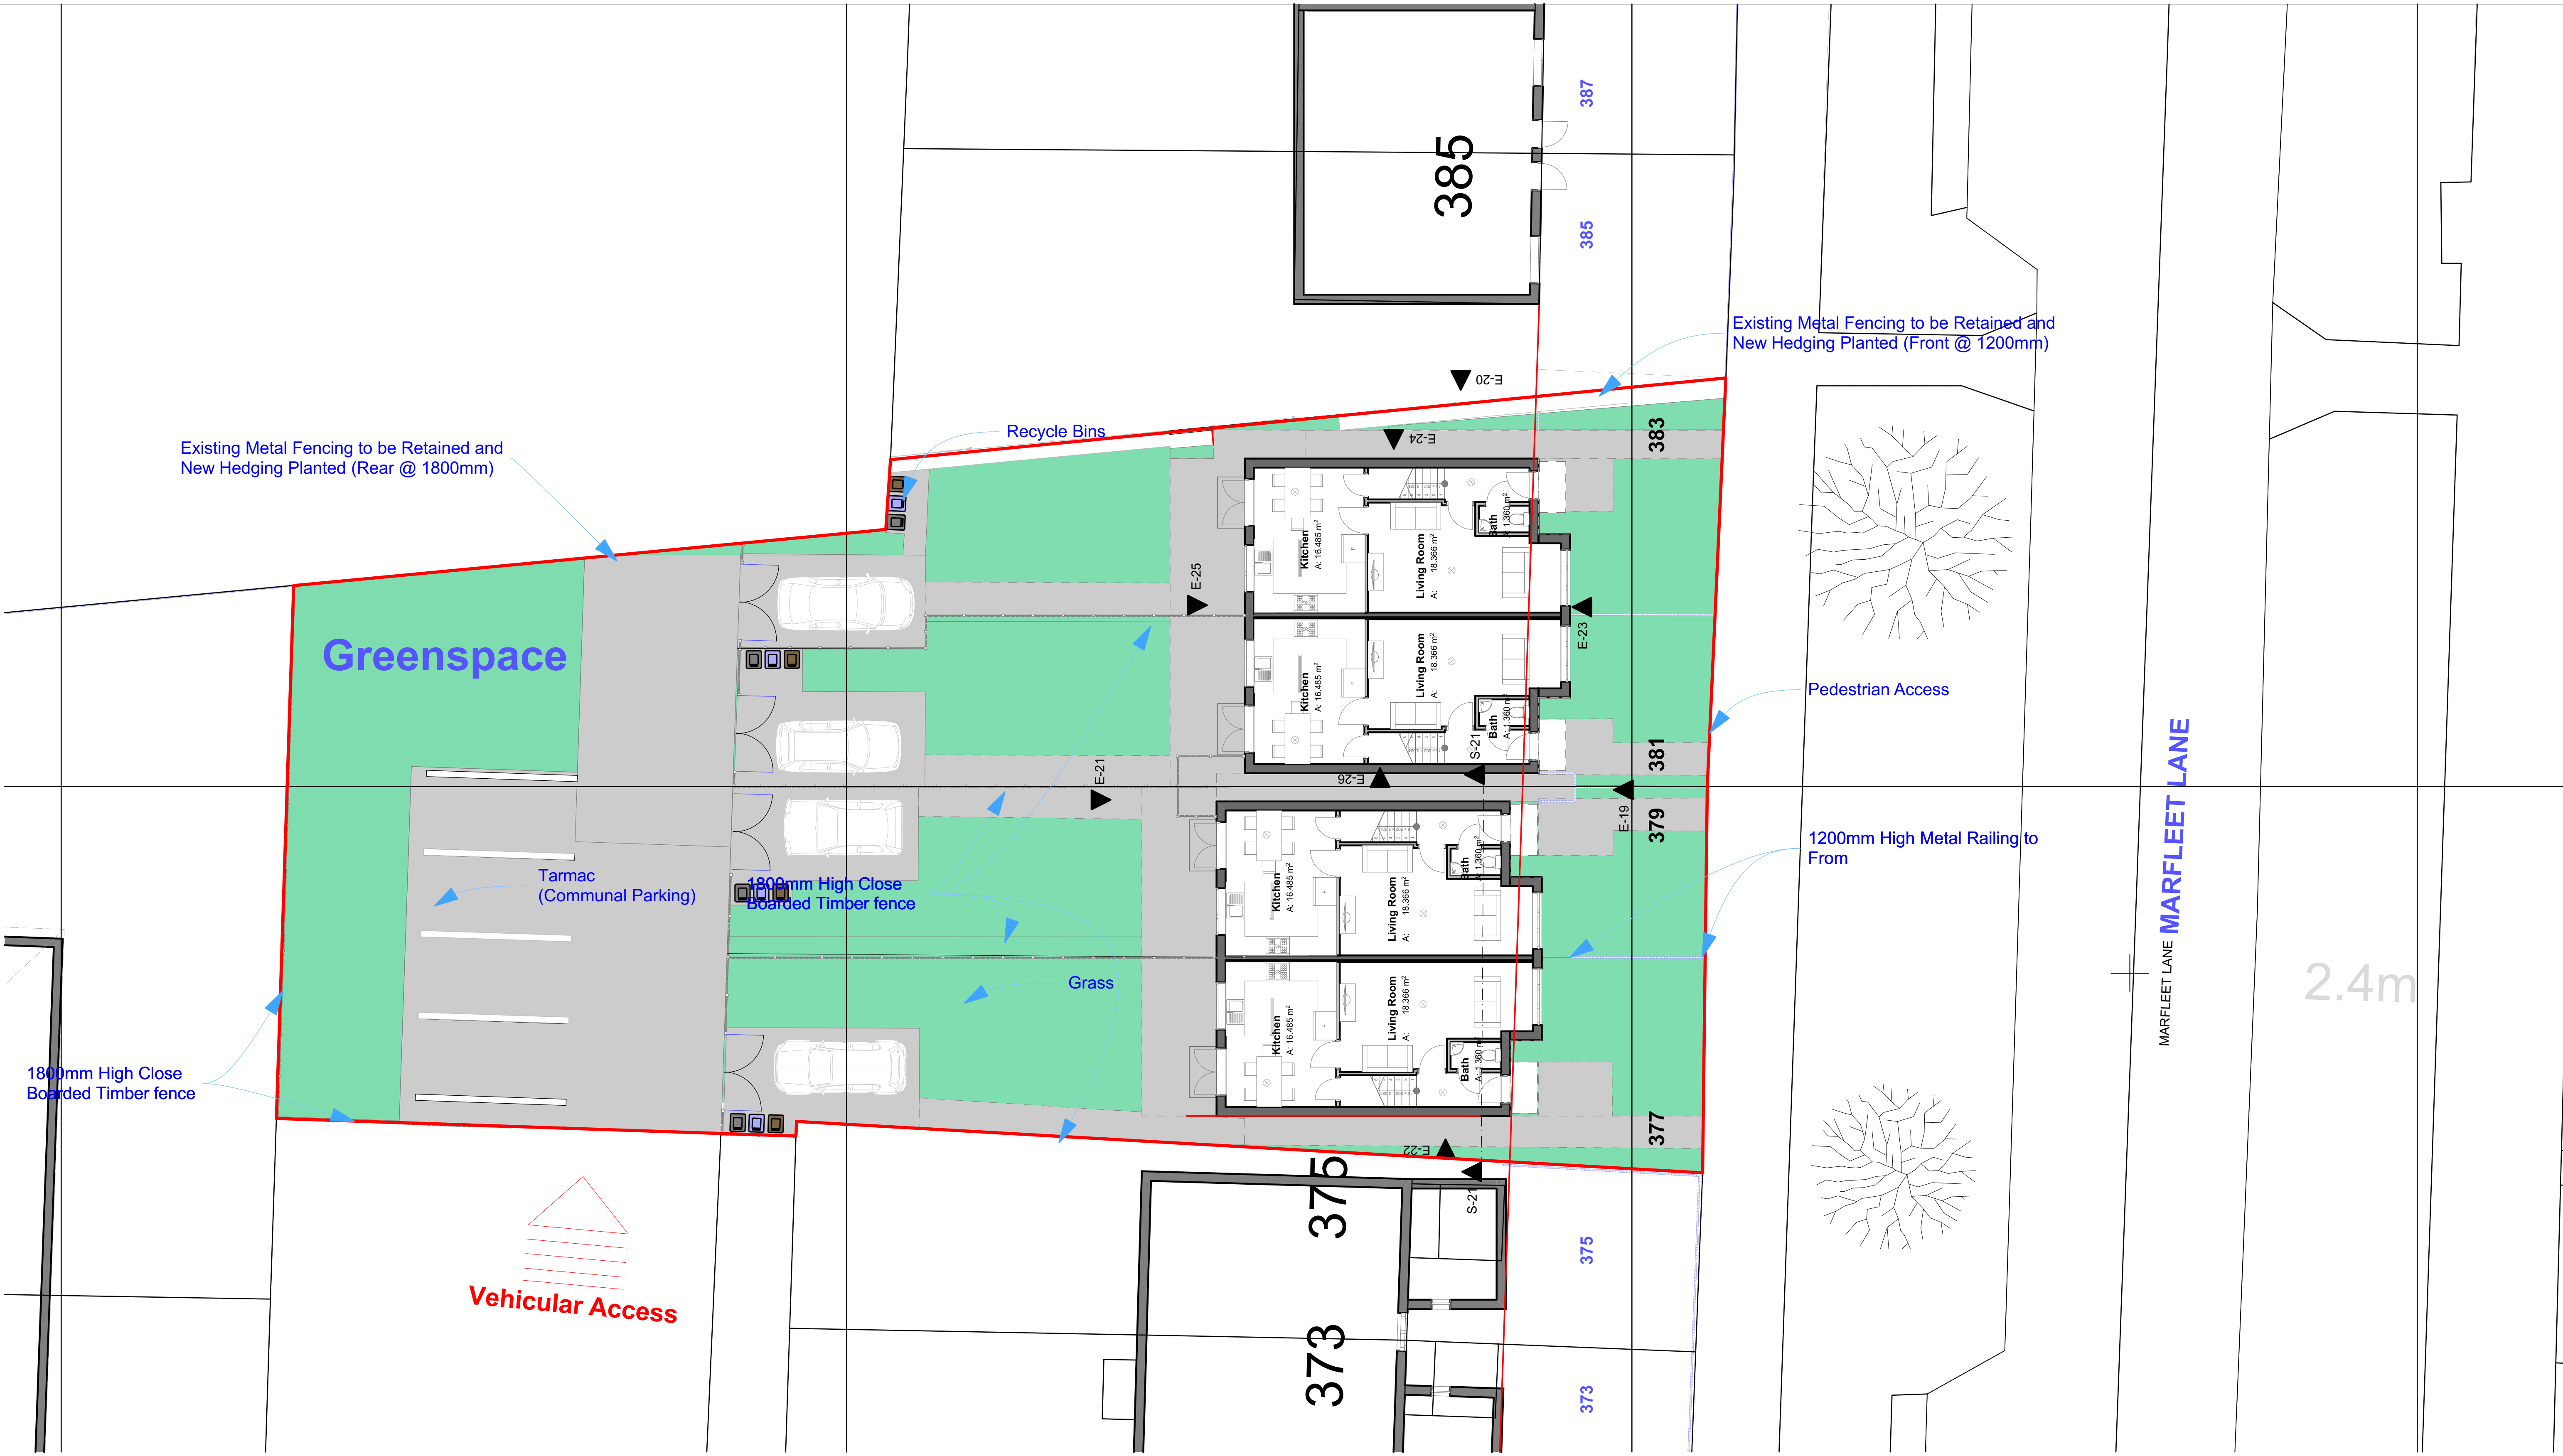

Site Plan 1:100

4 x 3 Bed 5 Person @ 84.92m²
Site Area (Red Boundary) 0.08ha (0.2 acres)

 

All Dimensions subject to verification on site.
Do Not Scale From Paper Drawings.
(If in doubt refer to the Architect)

RevID	ChID	Change Name	Date
A	Ch-01	Amended	02/11/2017
B	Ch-03	Amended to Urban Designs comments	21/02/2018
C	Ch-05, Ch-06	Full Drawing issue to Planning, amended to Environmental Agency requirements	10/05/2018
D	Ch-07	Increased Page Size to A1, Increased Scale to 1:100	06/12/2018

eznat

CLIENT CO. WIGWAM HOMES

PROJECT NAME. MARFLEET LANE HULL

Date 06/12/2018

Eznat - architecture : housing : development
One Business Village, Emily Street, Hull, East Riding,
HU9 1ND

DRAWING NO. 112.01.2

LAYOUT TITLE. Site Plan

Scale. 1:100 @ A1

REV D