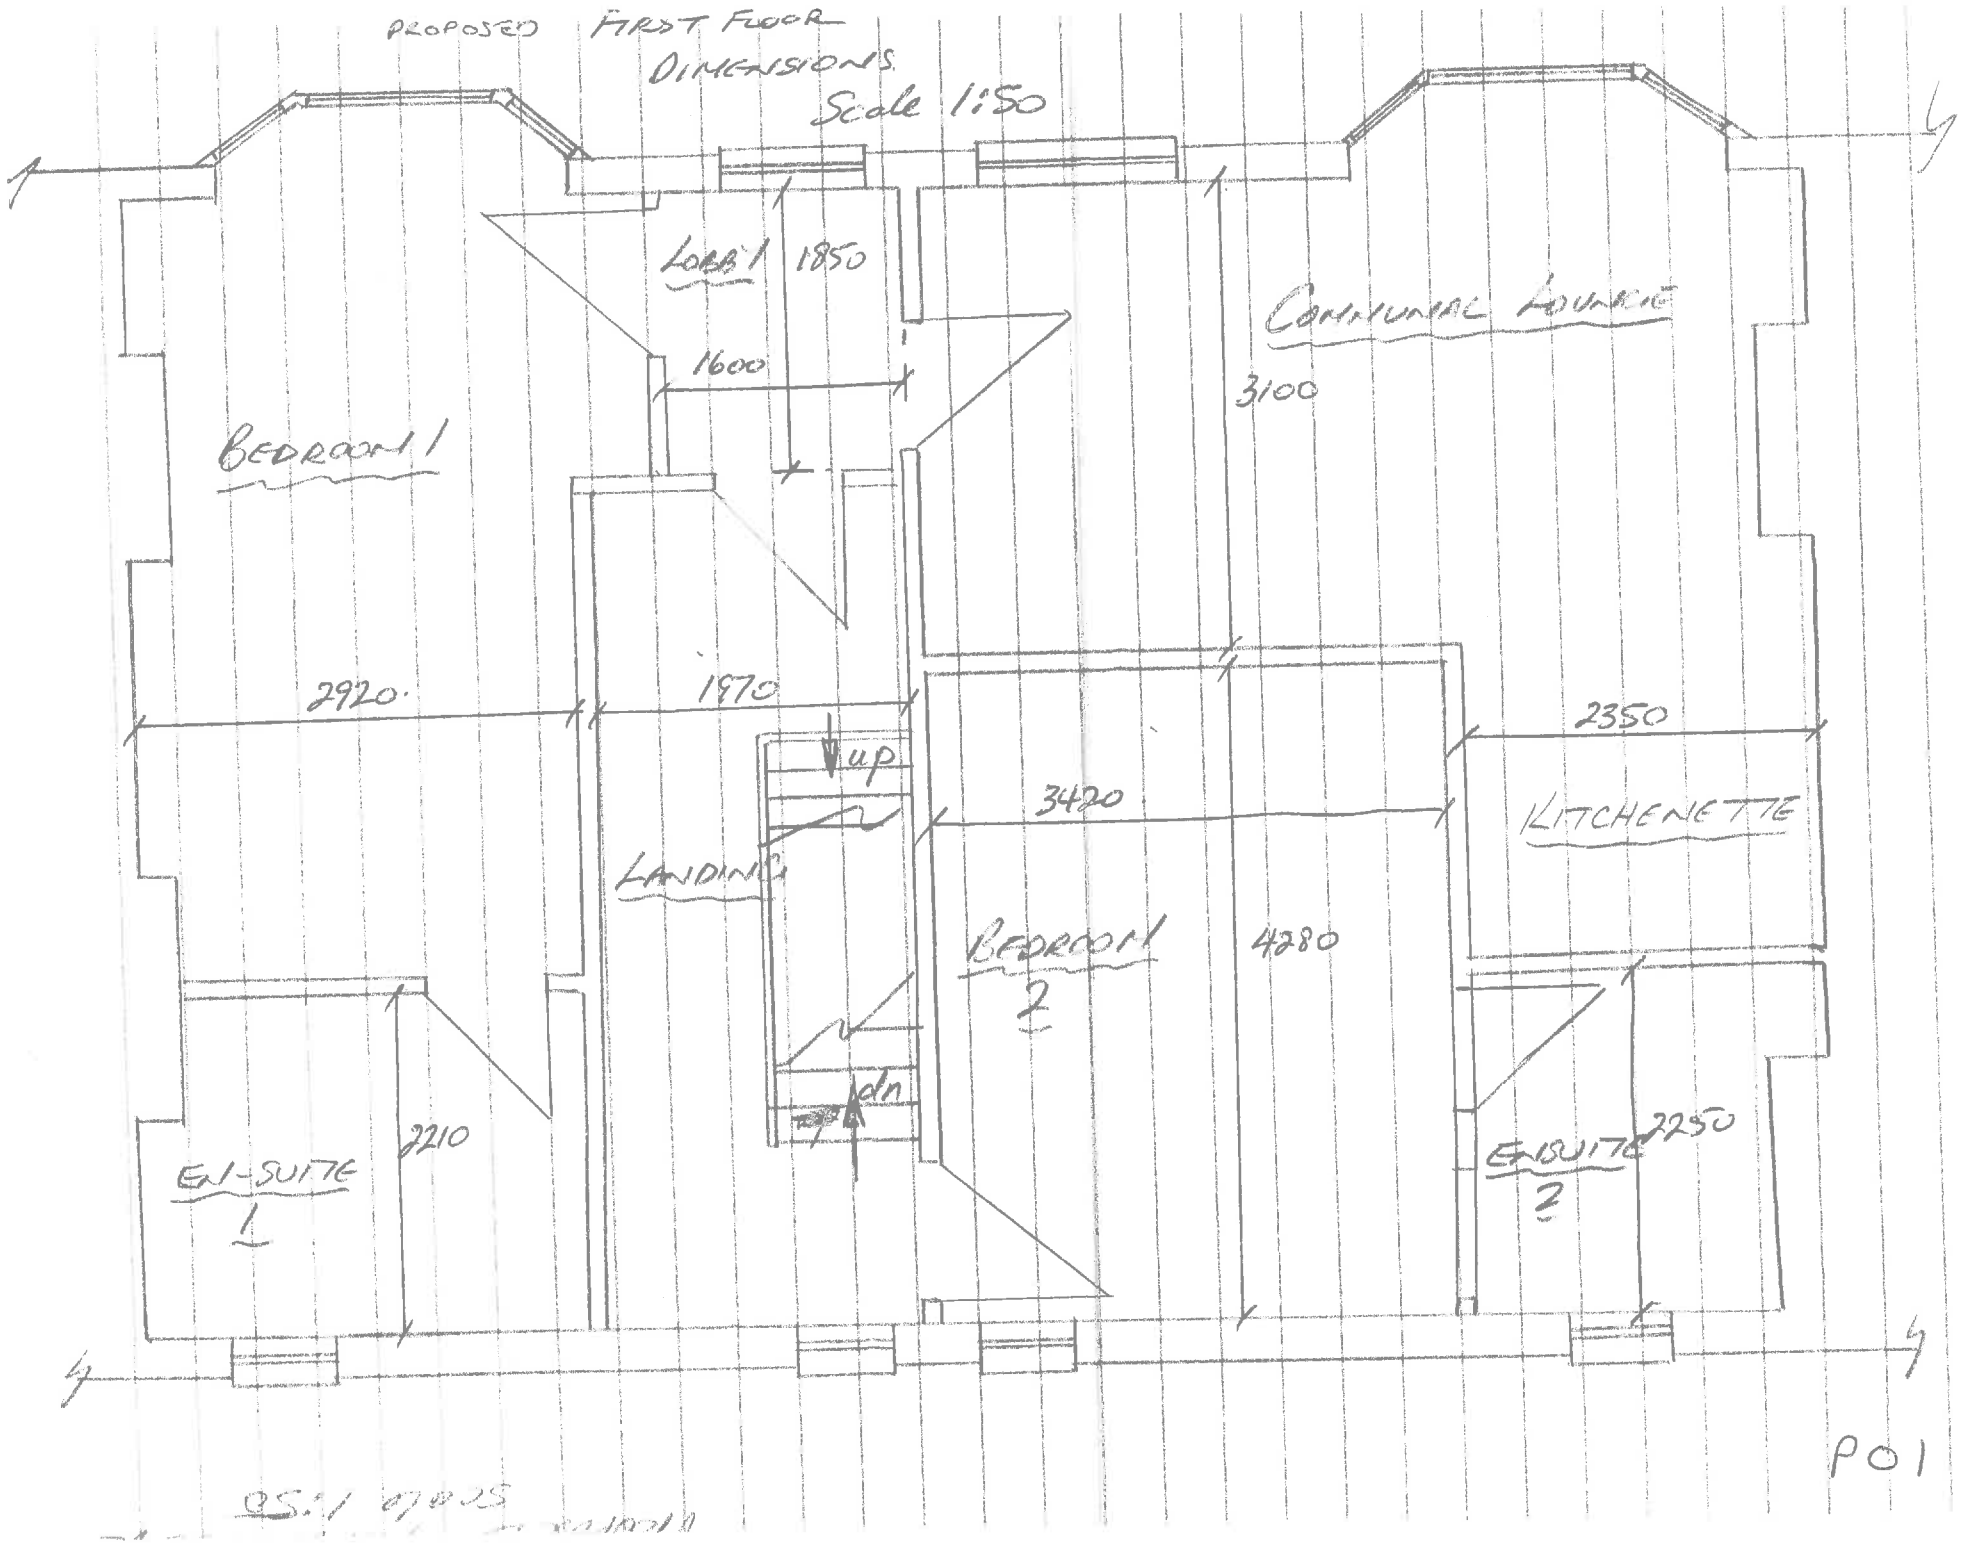

PROPOSED FIRST FLOOR
DIMENSIONS
Scale 1:50
LOBBY
1850
1600
COMMUNAL LOUNGE
3100
BEDROOM 1
2920
1970
2350
up
3420
KITCHENETTE
LANDING
BEDROOM 2
4280
dn
2210
EN-SUITE 1
EN-SUITE 2
2250
P01