
PROPOSED SECOND FLOOR DIMENSIONS.
scale 1:50.

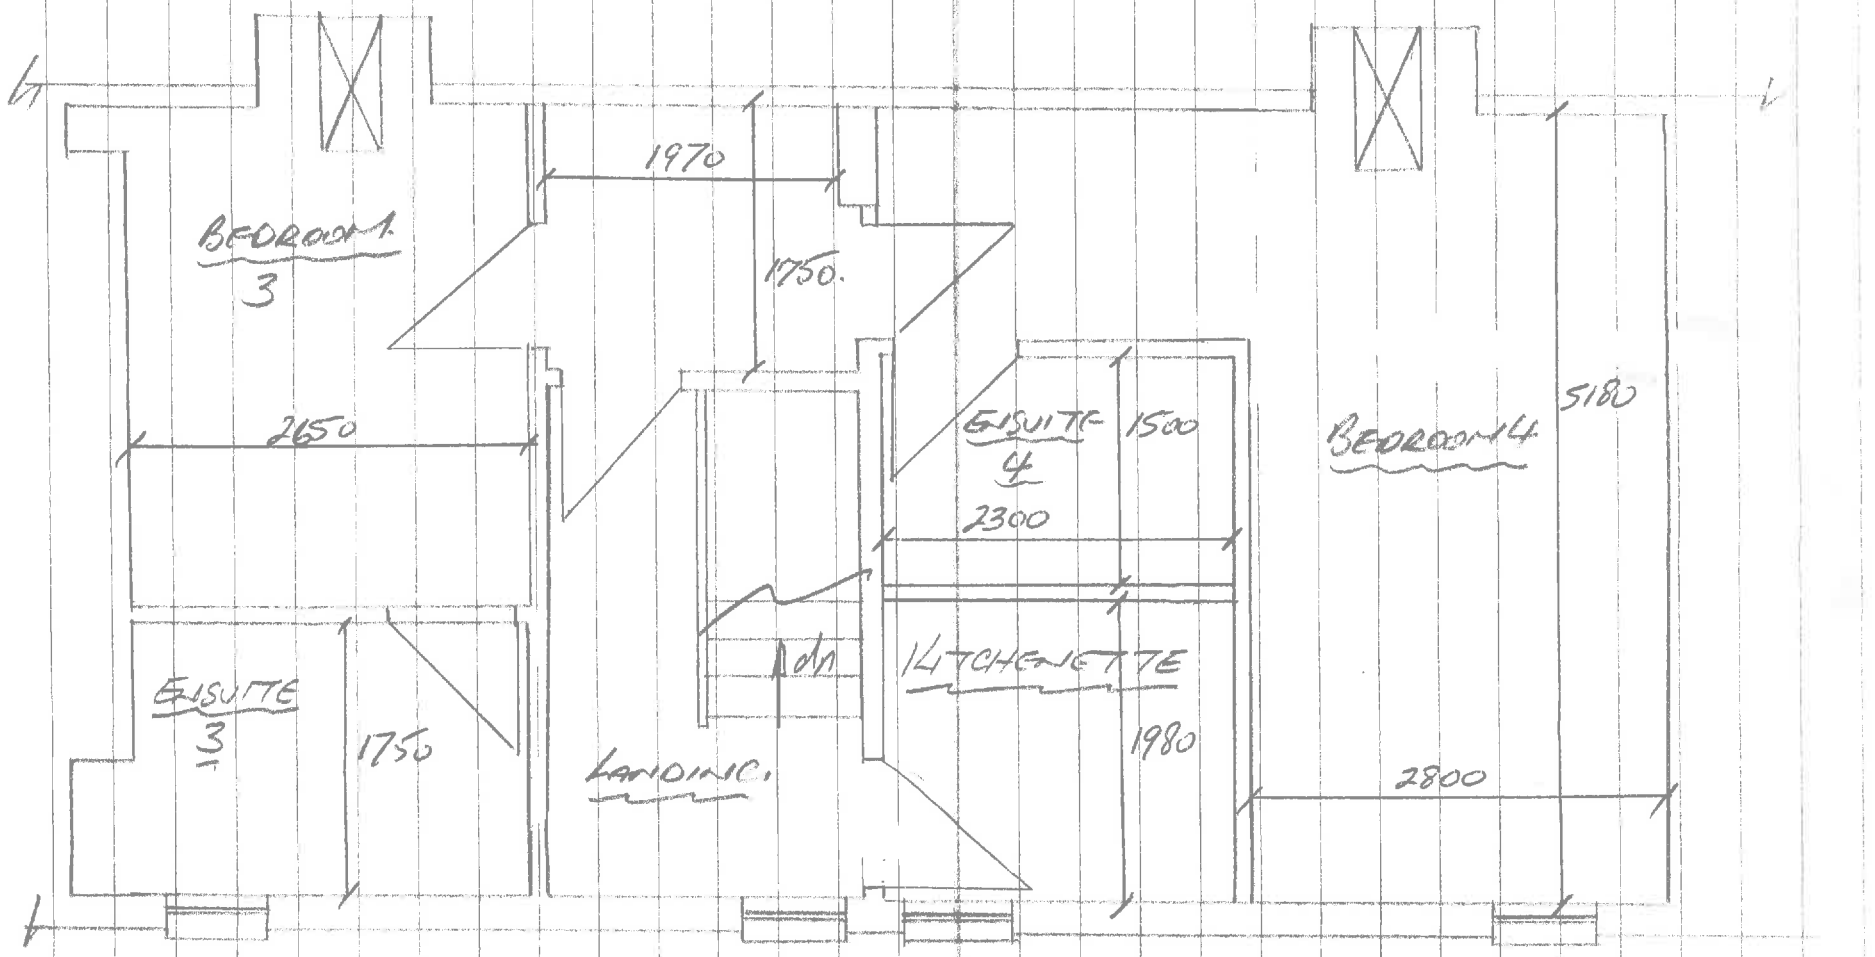

P02